7/30/2026 12:12 PM

# PROJECT NAME: DD3 - PENNSYLVANIA ST LATERAL, BOISE ID

PROJECT ROUTE MAP




fatbeam®

Contacts:

Fatbeam:

| | | |
|---|---|---|
| Chris Habben | OSP Engineer | (208) 965-6708 |
| Matt Millet | Construction Manager | (509) 316-8002 |

## SCOPE OF PROJECT:

Bore under the lateral on South side of Pennsylvania in Boise at correct depth. Place (3) 1.25" conduits and 144 fiber cable in one conduit under irrigation crossing.

PROPOSED BORE PATH
UG PATH
VAULT

811 Know what's below. Call before you dig.

FATBEAM, LLC
10350 W Emerald St,
Boise, ID, 83704,

fatbeam®

NOTES:
1. BOND TO ALL GROUNDS ENCOUNTERED
2. AT EACH POLE PLACE ORANGE "FIBER TAG" TO IDENTIFY FATBEAM FIBER
3. AT EACH SPLICE CASE PLACE FATBEAM FIBER TAG TO CLEARLY MARK OUR FIBER
4. IN EACH VAULT PLACE FATBEAM FIBER TAG ON FATBEAM FIBER
5. CALL 811 FOR LOCATES ON ALL PROJECTS 2 DAYS BEFORE YOU DIG!!

| DATE | REVISIONS | BY |
|---|---|---|
| DATE | | BY |
| DATE | | BY |
| DATE | ASBUILT | BY |
| DATE | | BY |
| DATE | | BY |

STATE: ID
COUNTY: ADA
CITY: BOISE
LATITUDE: 43.586060
LONGITUDE: -116.180275
PERMIT: SBWC


PROJECT: ID-BOISE-PENNSYLVANIA-LATERAL
PARENT JOB: P-001271

FIELDED BY: CHABBEN
DESIGNER: CHABBEN DATE: 7/29/26

SCALE: 1" = 100' (0, 50', 100')




C:\Users\chris.habben\OneDrive - Fatbeam\Documents\BOISE DESIGNS\ID--BOISE--PENNSYLVANIA LATERAL.dwg

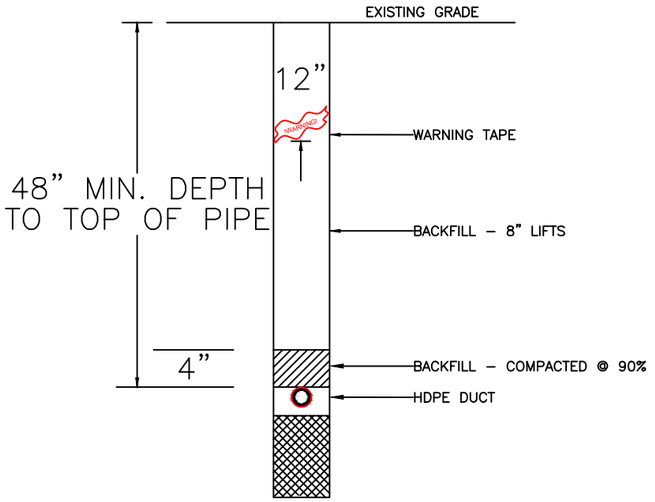



TYPICAL DETAIL SMALL VAULT

SMALL VAULT 24X24X24 ASSEMBLY
W/(4) 24 CABLE RACKS

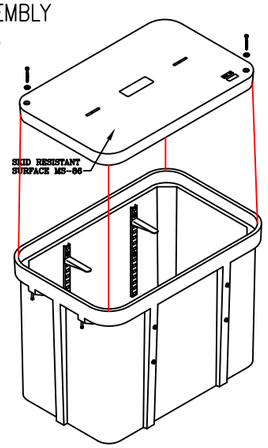


TYPICAL DETAIL LARGE VAULT


LARGE VAULT 30X60X24 ASSEMBLY
W/(4) 24 CABLE RACKS

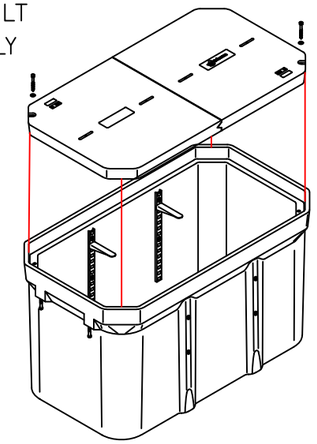




TYPICAL DETAIL

DEAD END DOWNGUY

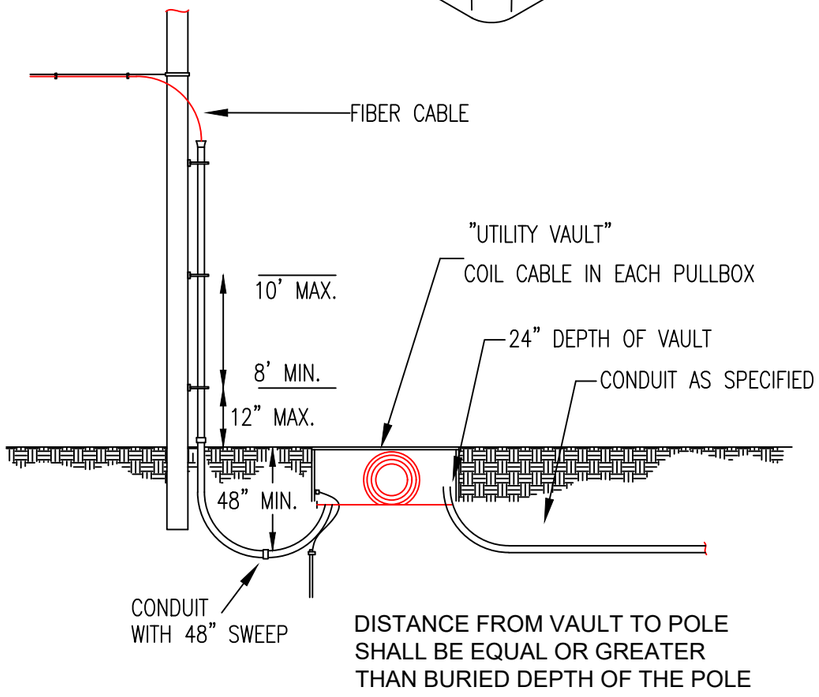


TYPICAL DETAIL

AERIAL/UNDERGROUND TRANSITION

FATBEAM, LLC
2065 W RIVERSTONE DR
SUITE 105
COEUR D ALENE ID 83814

NOTES:
1. BOND TO ALL GROUNDS ENCOUNTERED
2. AT EACH POLE PLACE ORANGE "FIBER TAG" TO IDENTIFY FATBEAM FIBER
3. AT EACH SPLICE CASE PLACE FATBEAM FIBER TAG TO CLEARLY MARK OUR FIBER
4. IN EACH VAULT PLACE FATBEAM FIBER TAG ON FATBEAM FIBER
5. CALL 811 AT LEAST 2 DAYS PRIOR TO DIGGING FOR LOCATES

| DATE | REVISIONS | BY |
|---|---|---|
| DATE | | BY |
| DATE | | BY |
| DATE | ASBUILT | BY |
| DATE | | BY |
| DATE | | BY |

STATE: ID
COUNTY: ADA
CITY: BOISE
LATITUDE: 43.580386
LONGITUDE: -116.173559
PERMIT: BBOC

PROJECT: ID-BOISE-PENNSYLVANIA-LATERAL
PARENT JOB: P-001271
FIELDED BY: CHABBEN
DESIGNER: CHABBEN DATE: 7/29/26
SCALE: 1" = 100' (0, 50', 100')
SHEET: 2 OF 4

7/30/2026 12:12 PM

E PENNSYLVANIA ST

EOE

20'

20'

EOE

140'

N

FATBEAM, LLC
10350 W Emerald St,
Boise, ID, 83704,

fatbeam

NOTES:
1. BOND TO ALL GROUNDS ENCOUNTERED
2. AT EACH POLE PLACE ORANGE "FIBER TAG" TO IDENTIFY FATBEAM FIBER
3. AT EACH SPLICE CASE PLACE FATBEAM FIBER TAG TO CLEARLY MARK OUR FIBER
4. IN EACH VAULT PLACE FATBEAM FIBER TAG ON FATBEAM FIBER
5. CALL 811 AT LEAST 2 DAYS PRIOR TO DIGGING FOR LOCATES

| DATE | REVISIONS | BY |
|---|---|---|
| DATE | | BY |
| DATE | | BY |
| DATE | ASBUILT | BY |
| DATE | | BY |
| DATE | | BY |

STATE: ID
COUNTY: ADA
CITY: BOISE

LATITIUDE: 43.580386
LONGITUDE:-116.173559
PERMIT: BBOC

PROJECT: ID-BOISE-PENNSYLVANIA-LATERAL
PARENT JOB: P-001271

FIELDED BY: CHABBEN

DESIGNER: CHABBEN DATE: 7/29/26

SCALE: 1" = 100' (0, 50', 100')


SHEET: 3 OF 4

C:\Users\chris.habben\OneDrive - Fatbeam\Documents\BOISE DESIGNS\ID-BOISE-PENNSYLVANIA LATERAL.dwg

7/30/2026 12:12 PM



# DIRECTIONAL BORE PROFILE
# SOUTH BOISE WATER, LATERAL CROSSING
# E PENNSYLVANIA ST FACING NORTH

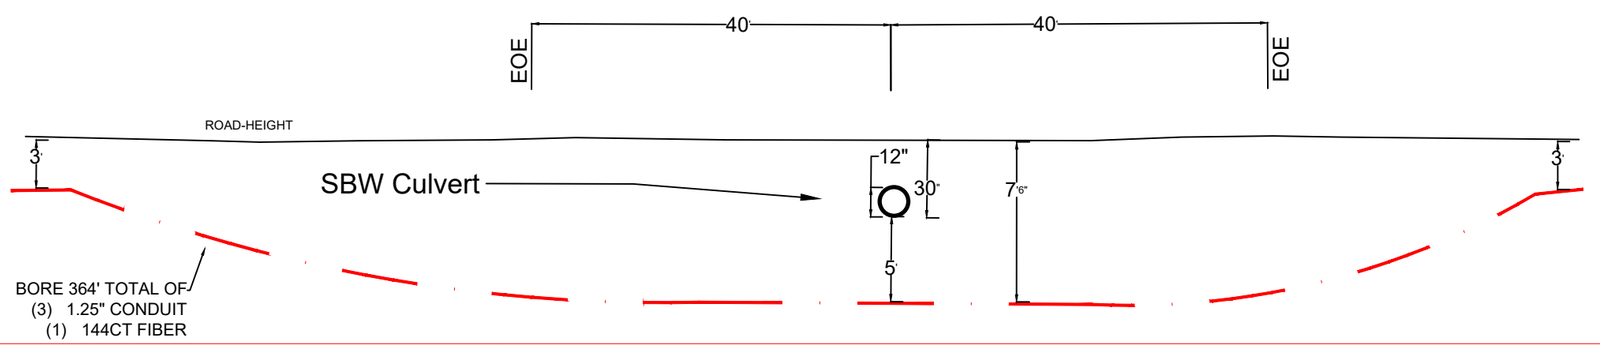


FATBEAM, LLC
10350 W Emerald St,
Boise, ID, 83704,

NOTES:
1. BOND TO ALL GROUNDS ENCOUNTERED
2. AT EACH POLE PLACE ORANGE "FIBER TAG" TO IDENTIFY FATBEAM FIBER
3. AT EACH SPLICE CASE PLACE FATBEAM FIBER TAG TO CLEARLY MARK OUR FIBER
4. IN EACH VAULT PLACE FATBEAM FIBER TAG ON FATBEAM FIBER
5. CALL 811 AT LEAST 2 DAYS PRIOR TO DIGGING FOR LOCATES

| DATE | REVISIONS | BY |
|---|---|---|
| DATE | | BY |
| DATE | | BY |
| DATE | ASBUILT | BY |
| DATE | | BY |
| DATE | | BY |

STATE: ID
COUNTY: ADA
CITY: BOISE
LATITUDE: 43.580386
LONGITUDE: -116.173559
PERMIT: BBOC

PROJECT: ID-BOISE-PENNSYLVANIA-LATERAL
PARENT JOB: P-001271

FIELDED BY: CHABBEN
DESIGNER: CHABBEN DATE: 7/29/26

SCALE: 1" = 100' (0, 50', 100')

SHEET: 4 OF 4

C:\Users\chris.habben\OneDrive - Fatbeam\Documents\BOISE DESIGNS\ID--BOISE--PENNSYLVANIA LATERAL.dwg